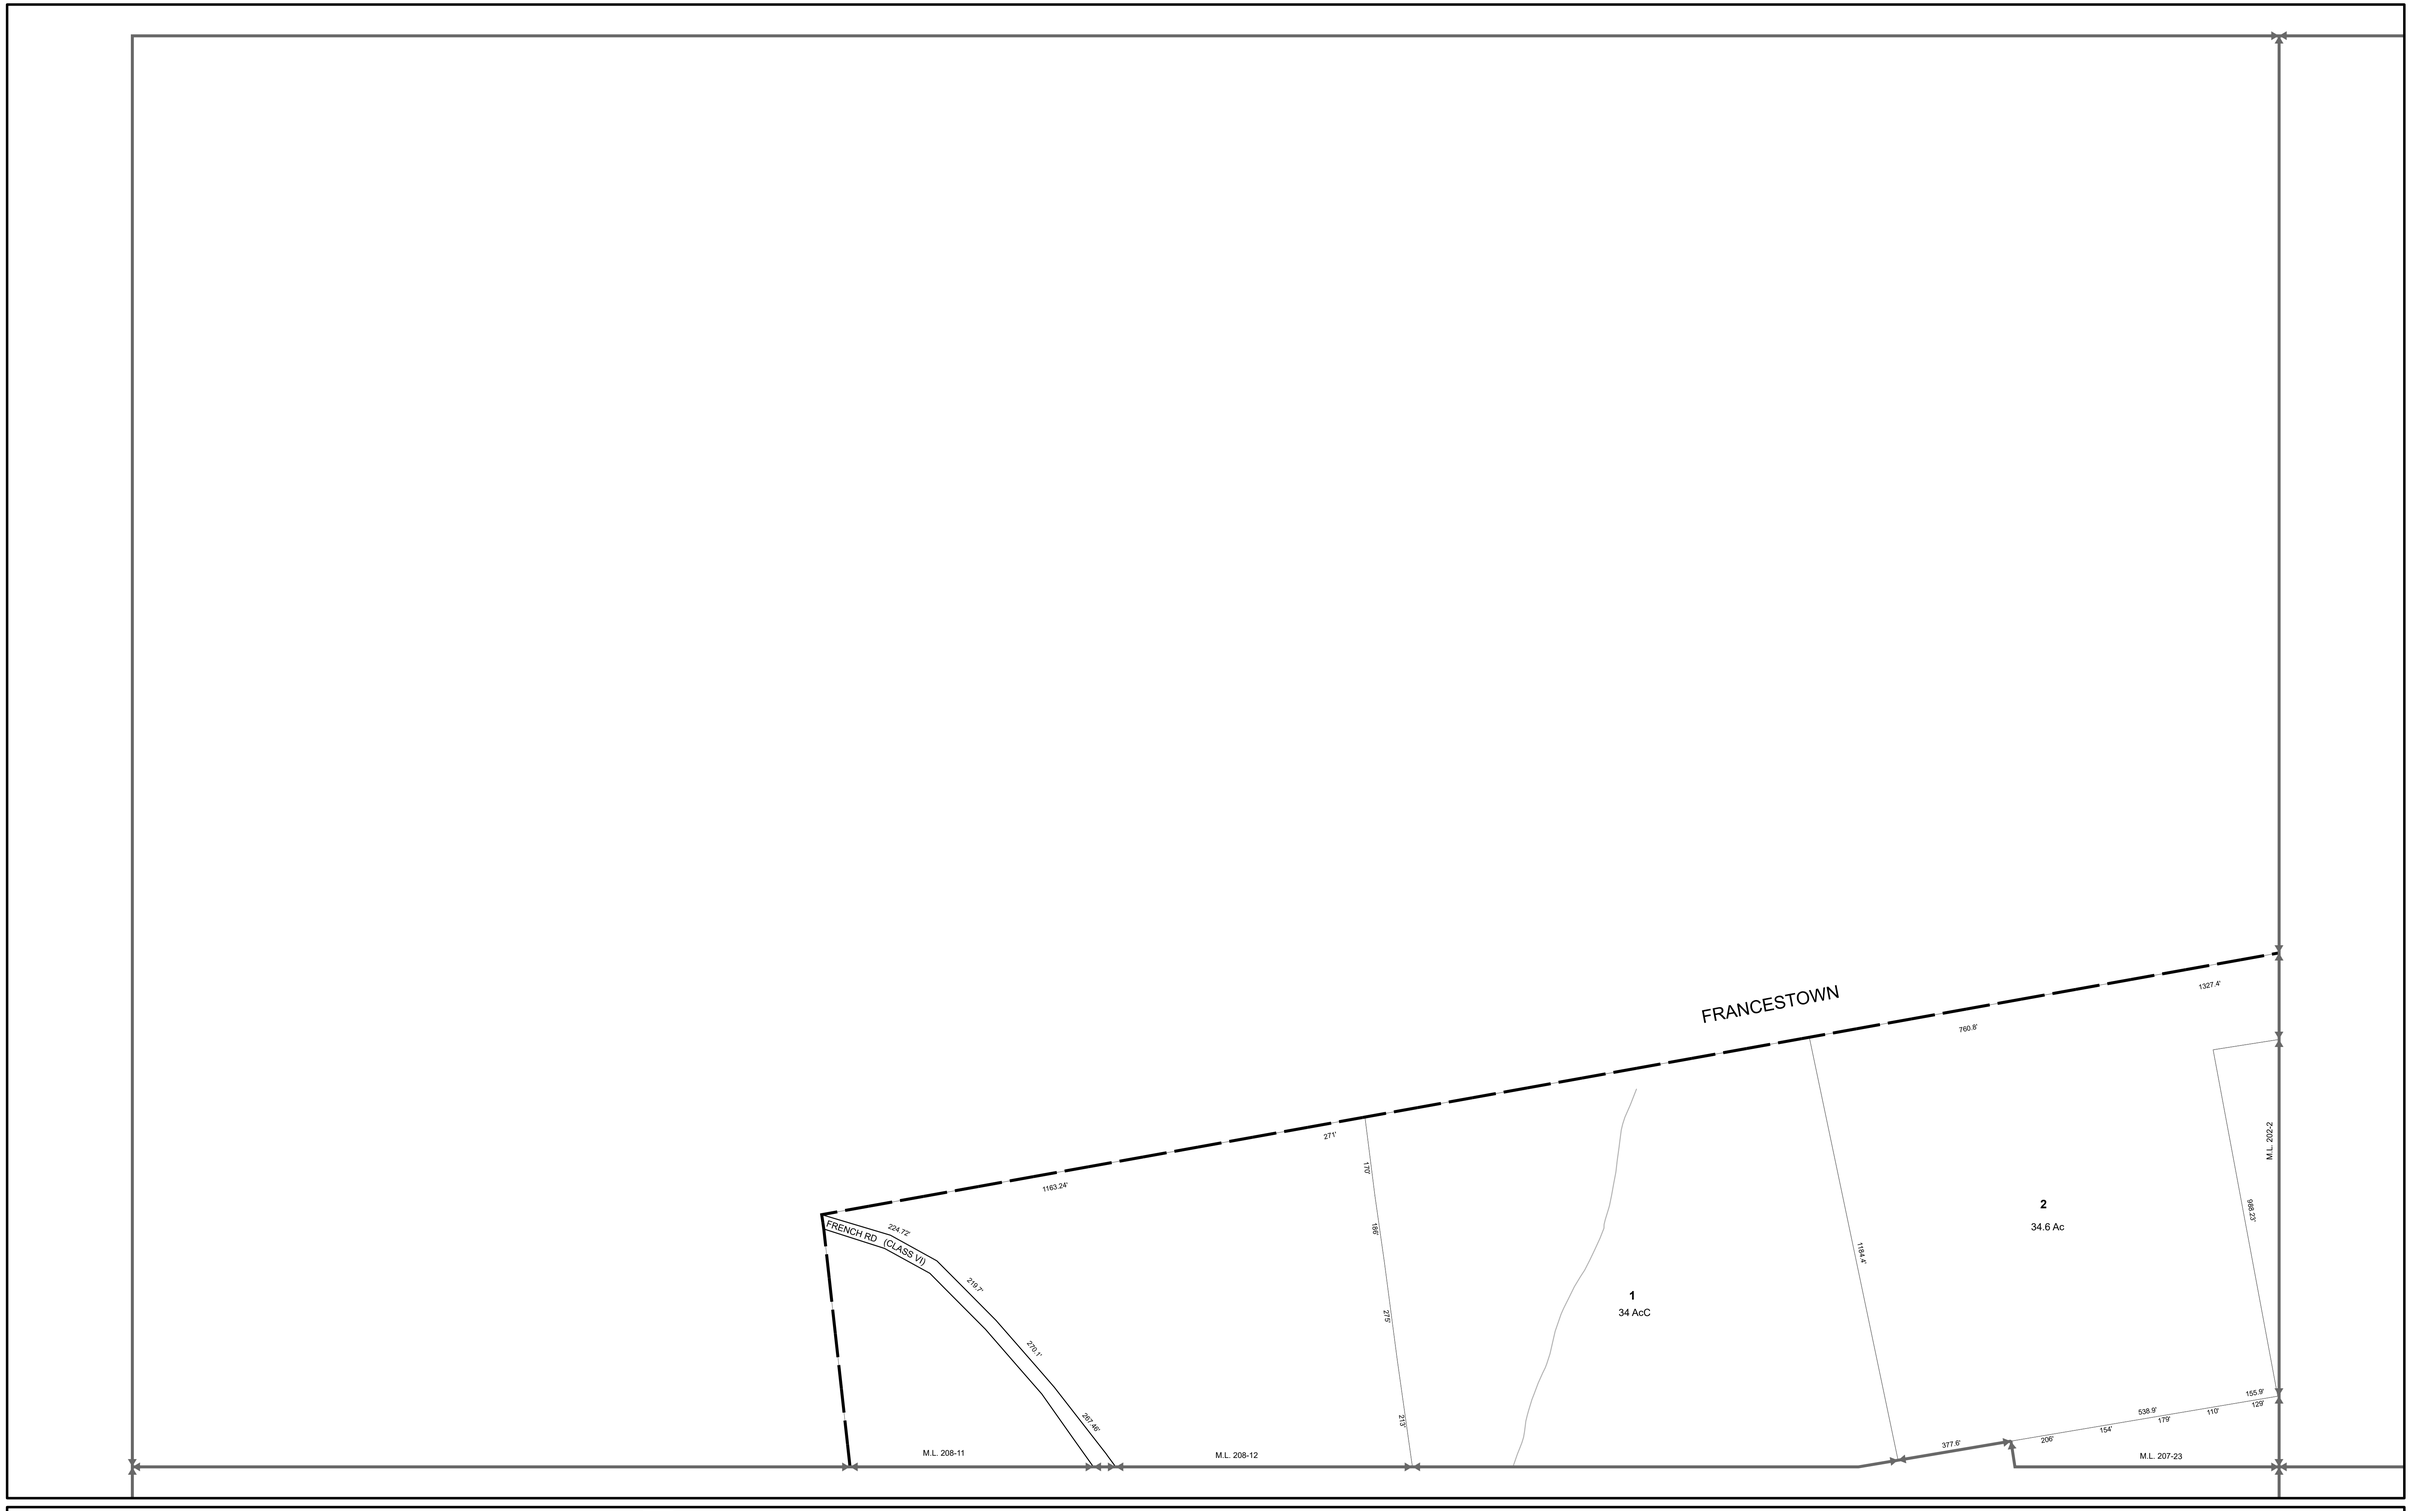

For Tax Assessment Purposes
Not to be Used for Conveyances

Prepared by:
Nashua Regional Planning Commission
Nashua, New Hampshire

NRPC
April 1, 2026

- Parcel
- Building
- Road/ROW
- Private Road
- Common Ownership
- **235-8** Parcel Number
- Easement
- Railroad
- Water Line
- Wetland
- (E) Exempt Property
- (3) Subdivision Lot Number
- 7.89 Ac Area Surveyed
- 7.89 AcC Area Calculated
- 100' Record Dimension
- 100'S Scaled Dimension

1 inch = approx. 200 feet
Scale Applies to Paper Size ARCH D
190 95 0 190 380 570 Feet
50 25 0 50 100 150 Meters

TAX MAP
TOWN OF LYNDEBOROUGH
HILLSBOROUGH COUNTY
NEW HAMPSHIRE

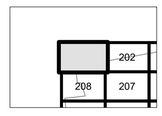

Map 201