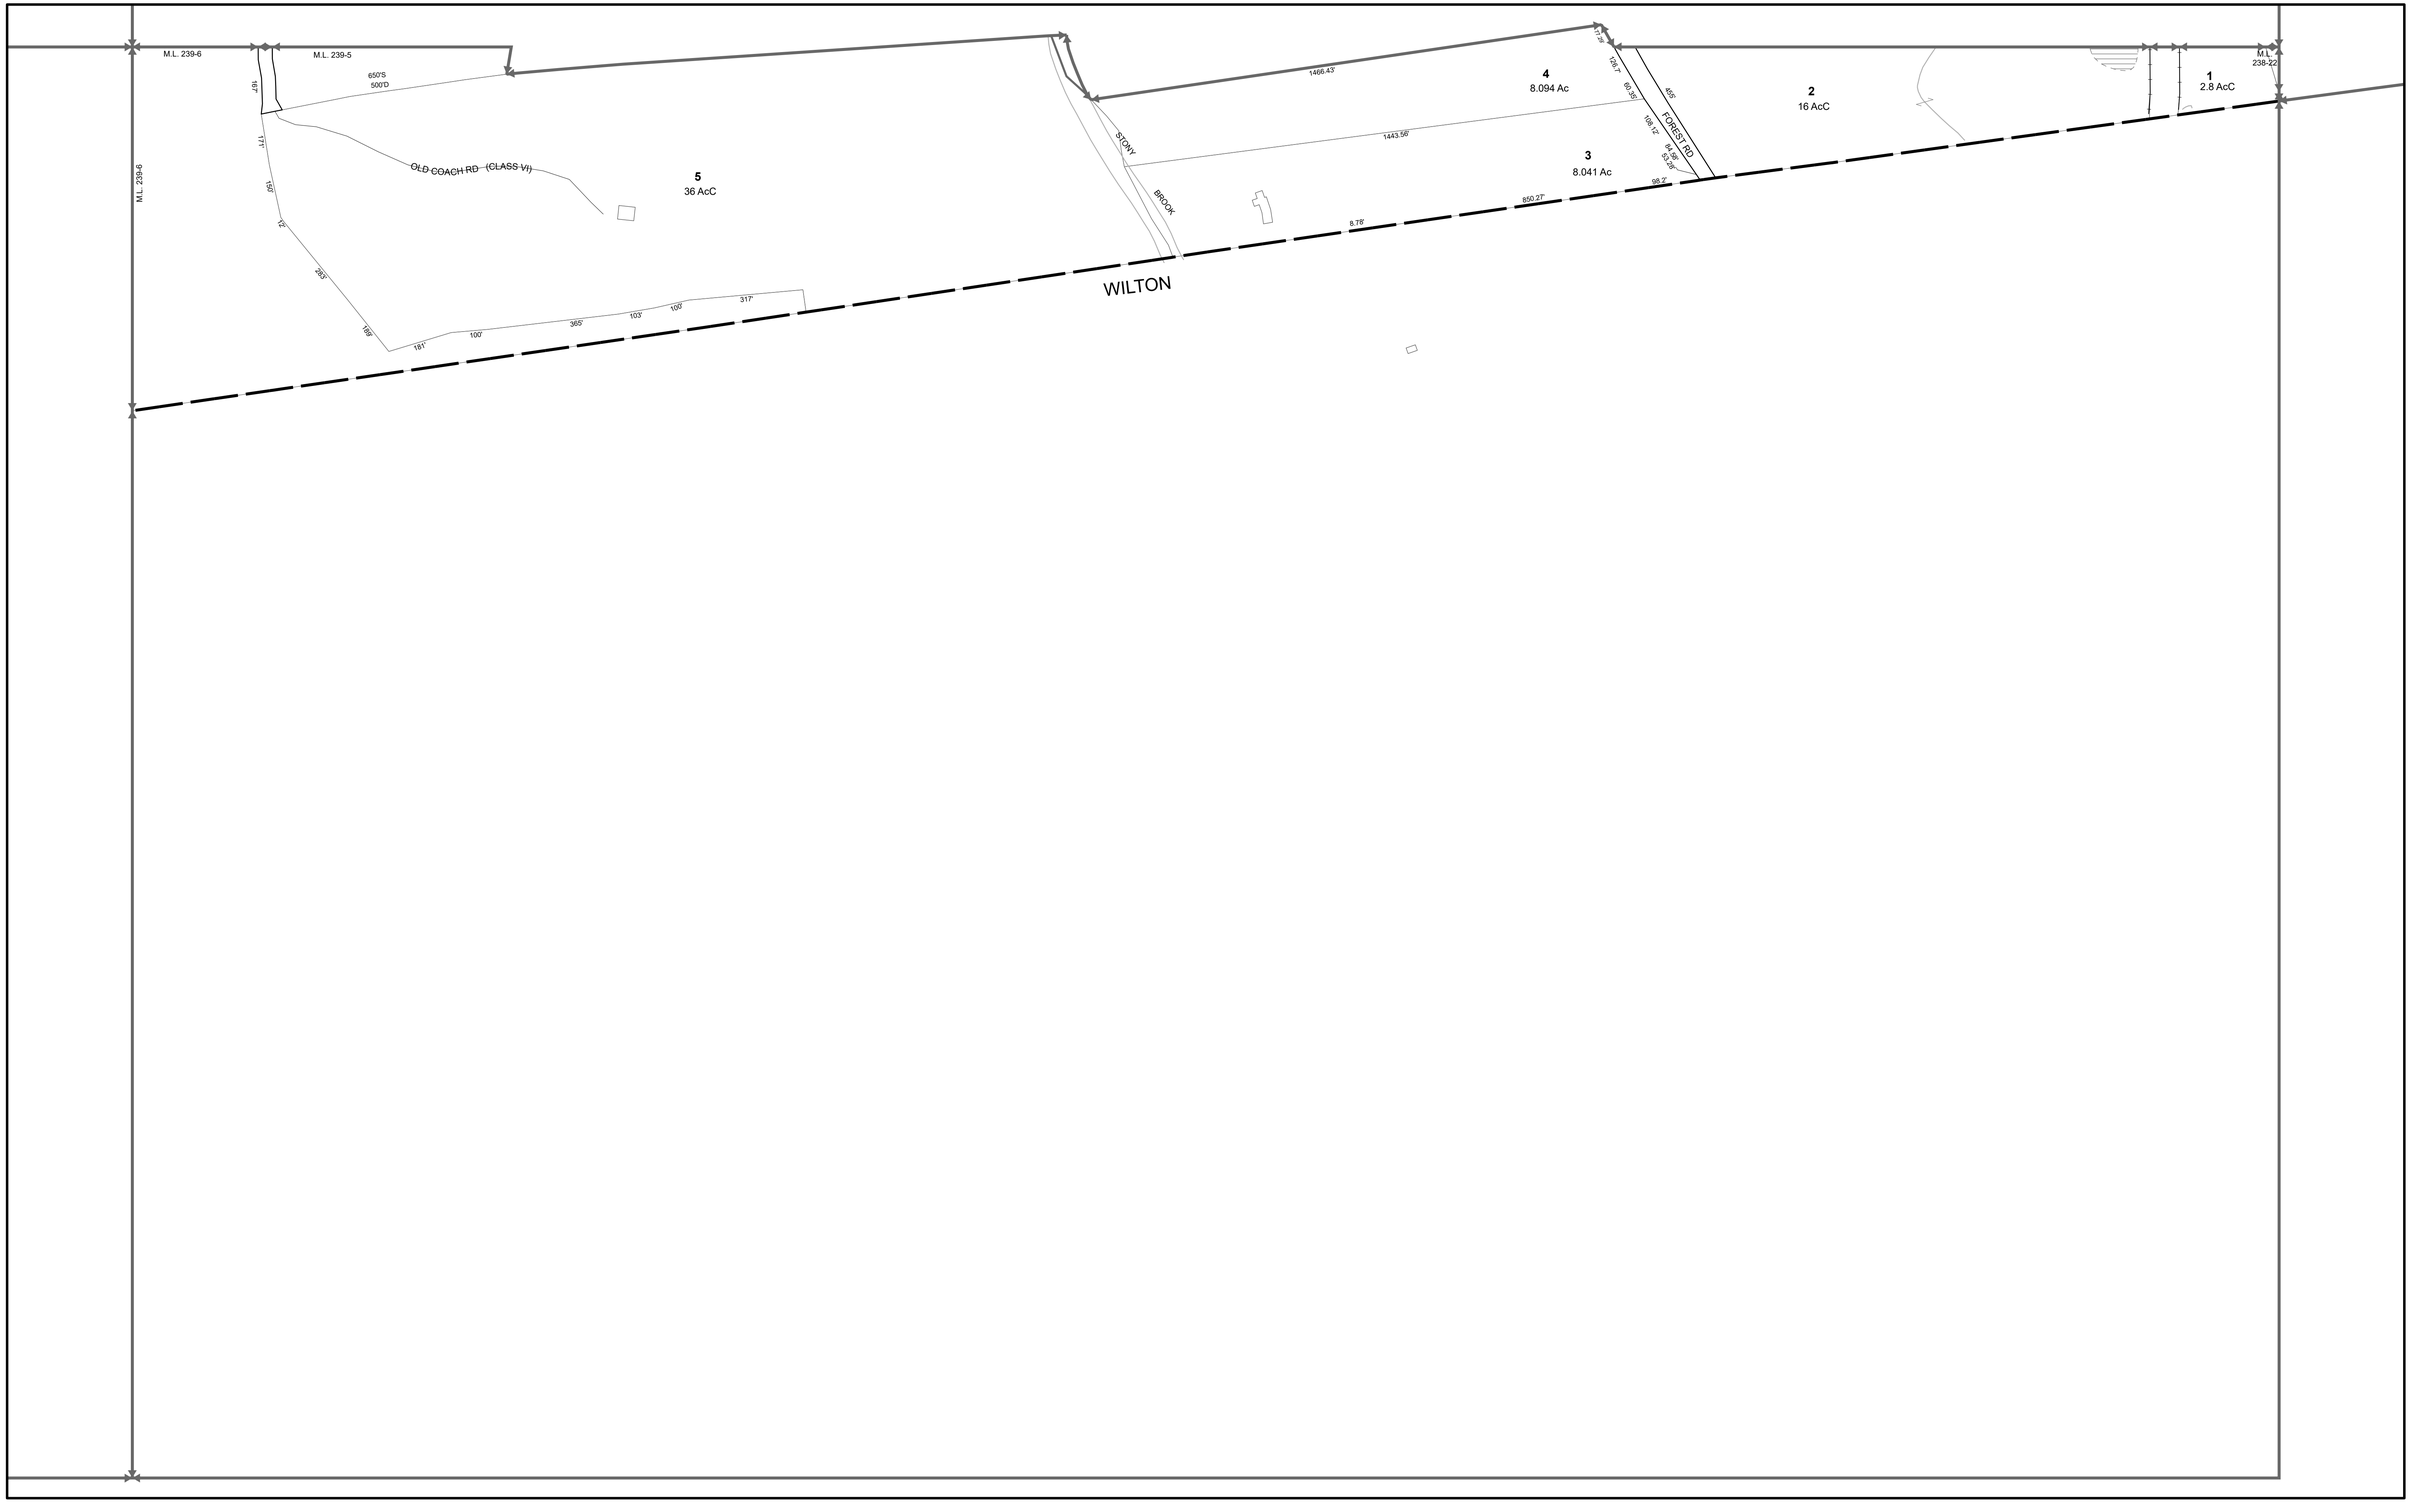

For Tax Assessment Purposes
Not to be Used for Conveyances

Prepared by:
Nashua Regional Planning Commission
Nashua, New Hampshire

NRPC
April 1, 2026

	Parcel	235-8	Parcel Number	(E)	Exempt Property
	Building		Easement	(3)	Subdivision Lot Number
	Road/ROW		Railroad	7.89 Ac	Area Surveyed
	Private Road		Water Line	7.89 AcC	Area Calculated
	Common Ownership		Wetland	100'	Record Dimension
				100'S	Scaled Dimension

1 inch = approx. 200 feet

Scale Applies to Paper Size ARCH D

190 95 0 190 380 570 Feet

50 25 0 50 100 150 Meters

TAX MAP
TOWN OF LYNDEBOROUGH
HILLSBOROUGH COUNTY
NEW HAMPSHIRE

Map 245