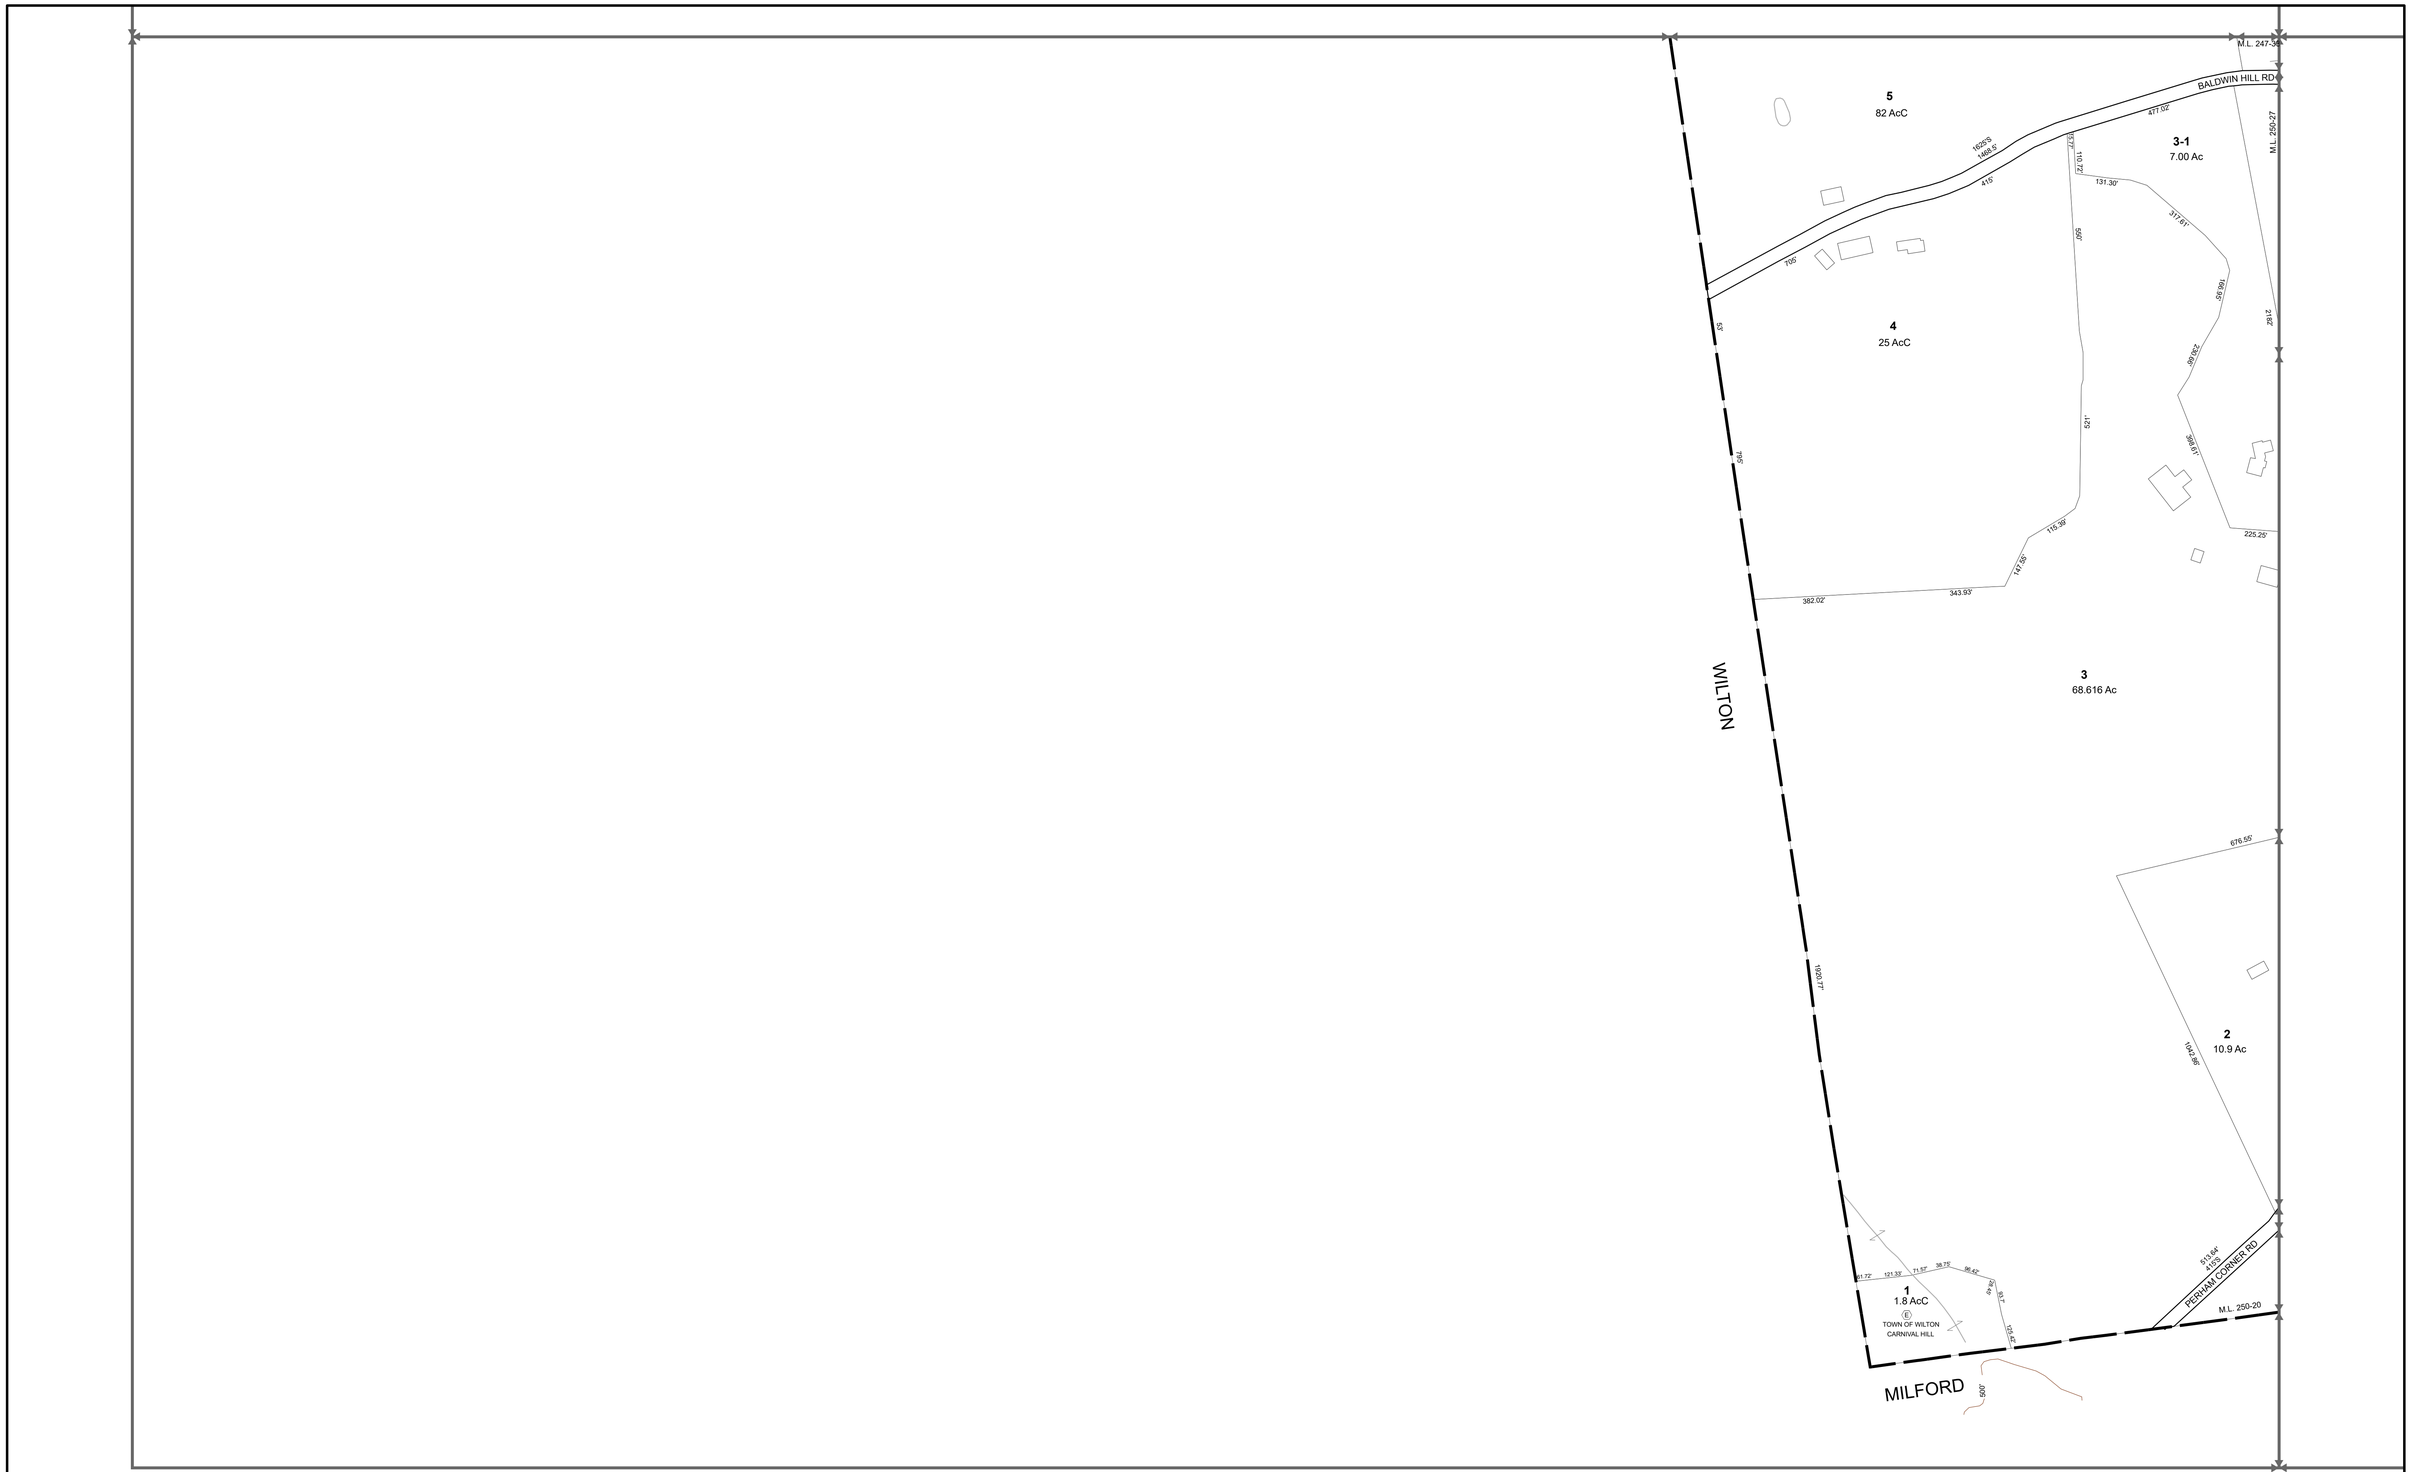

For Tax Assessment Purposes
Not to be Used for Conveyances

Prepared by:
Nashua Regional Planning Commission
Nashua, New Hampshire

NRPC
April 1, 2026

Parcel	235-8	Parcel Number	E Exempt Property
Building		Easement	3 Subdivision Lot Number
Road/ROW		Railroad	7.89 Ac Area Surveyed
Private Road		Water Line	7.89 AcC Area Calculated
Common Ownership		Wetland	100' Record Dimension
			100'S Scaled Dimension

1 inch = approx. 200 feet

Scale Applies to Paper Size ARCH D

190 95 0 190 380 570 Feet

50 25 0 50 100 150 Meters

TAX MAP
TOWN OF LYNDEBOROUGH
HILLSBOROUGH COUNTY
NEW HAMPSHIRE

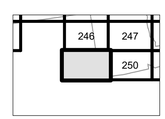

Map 251