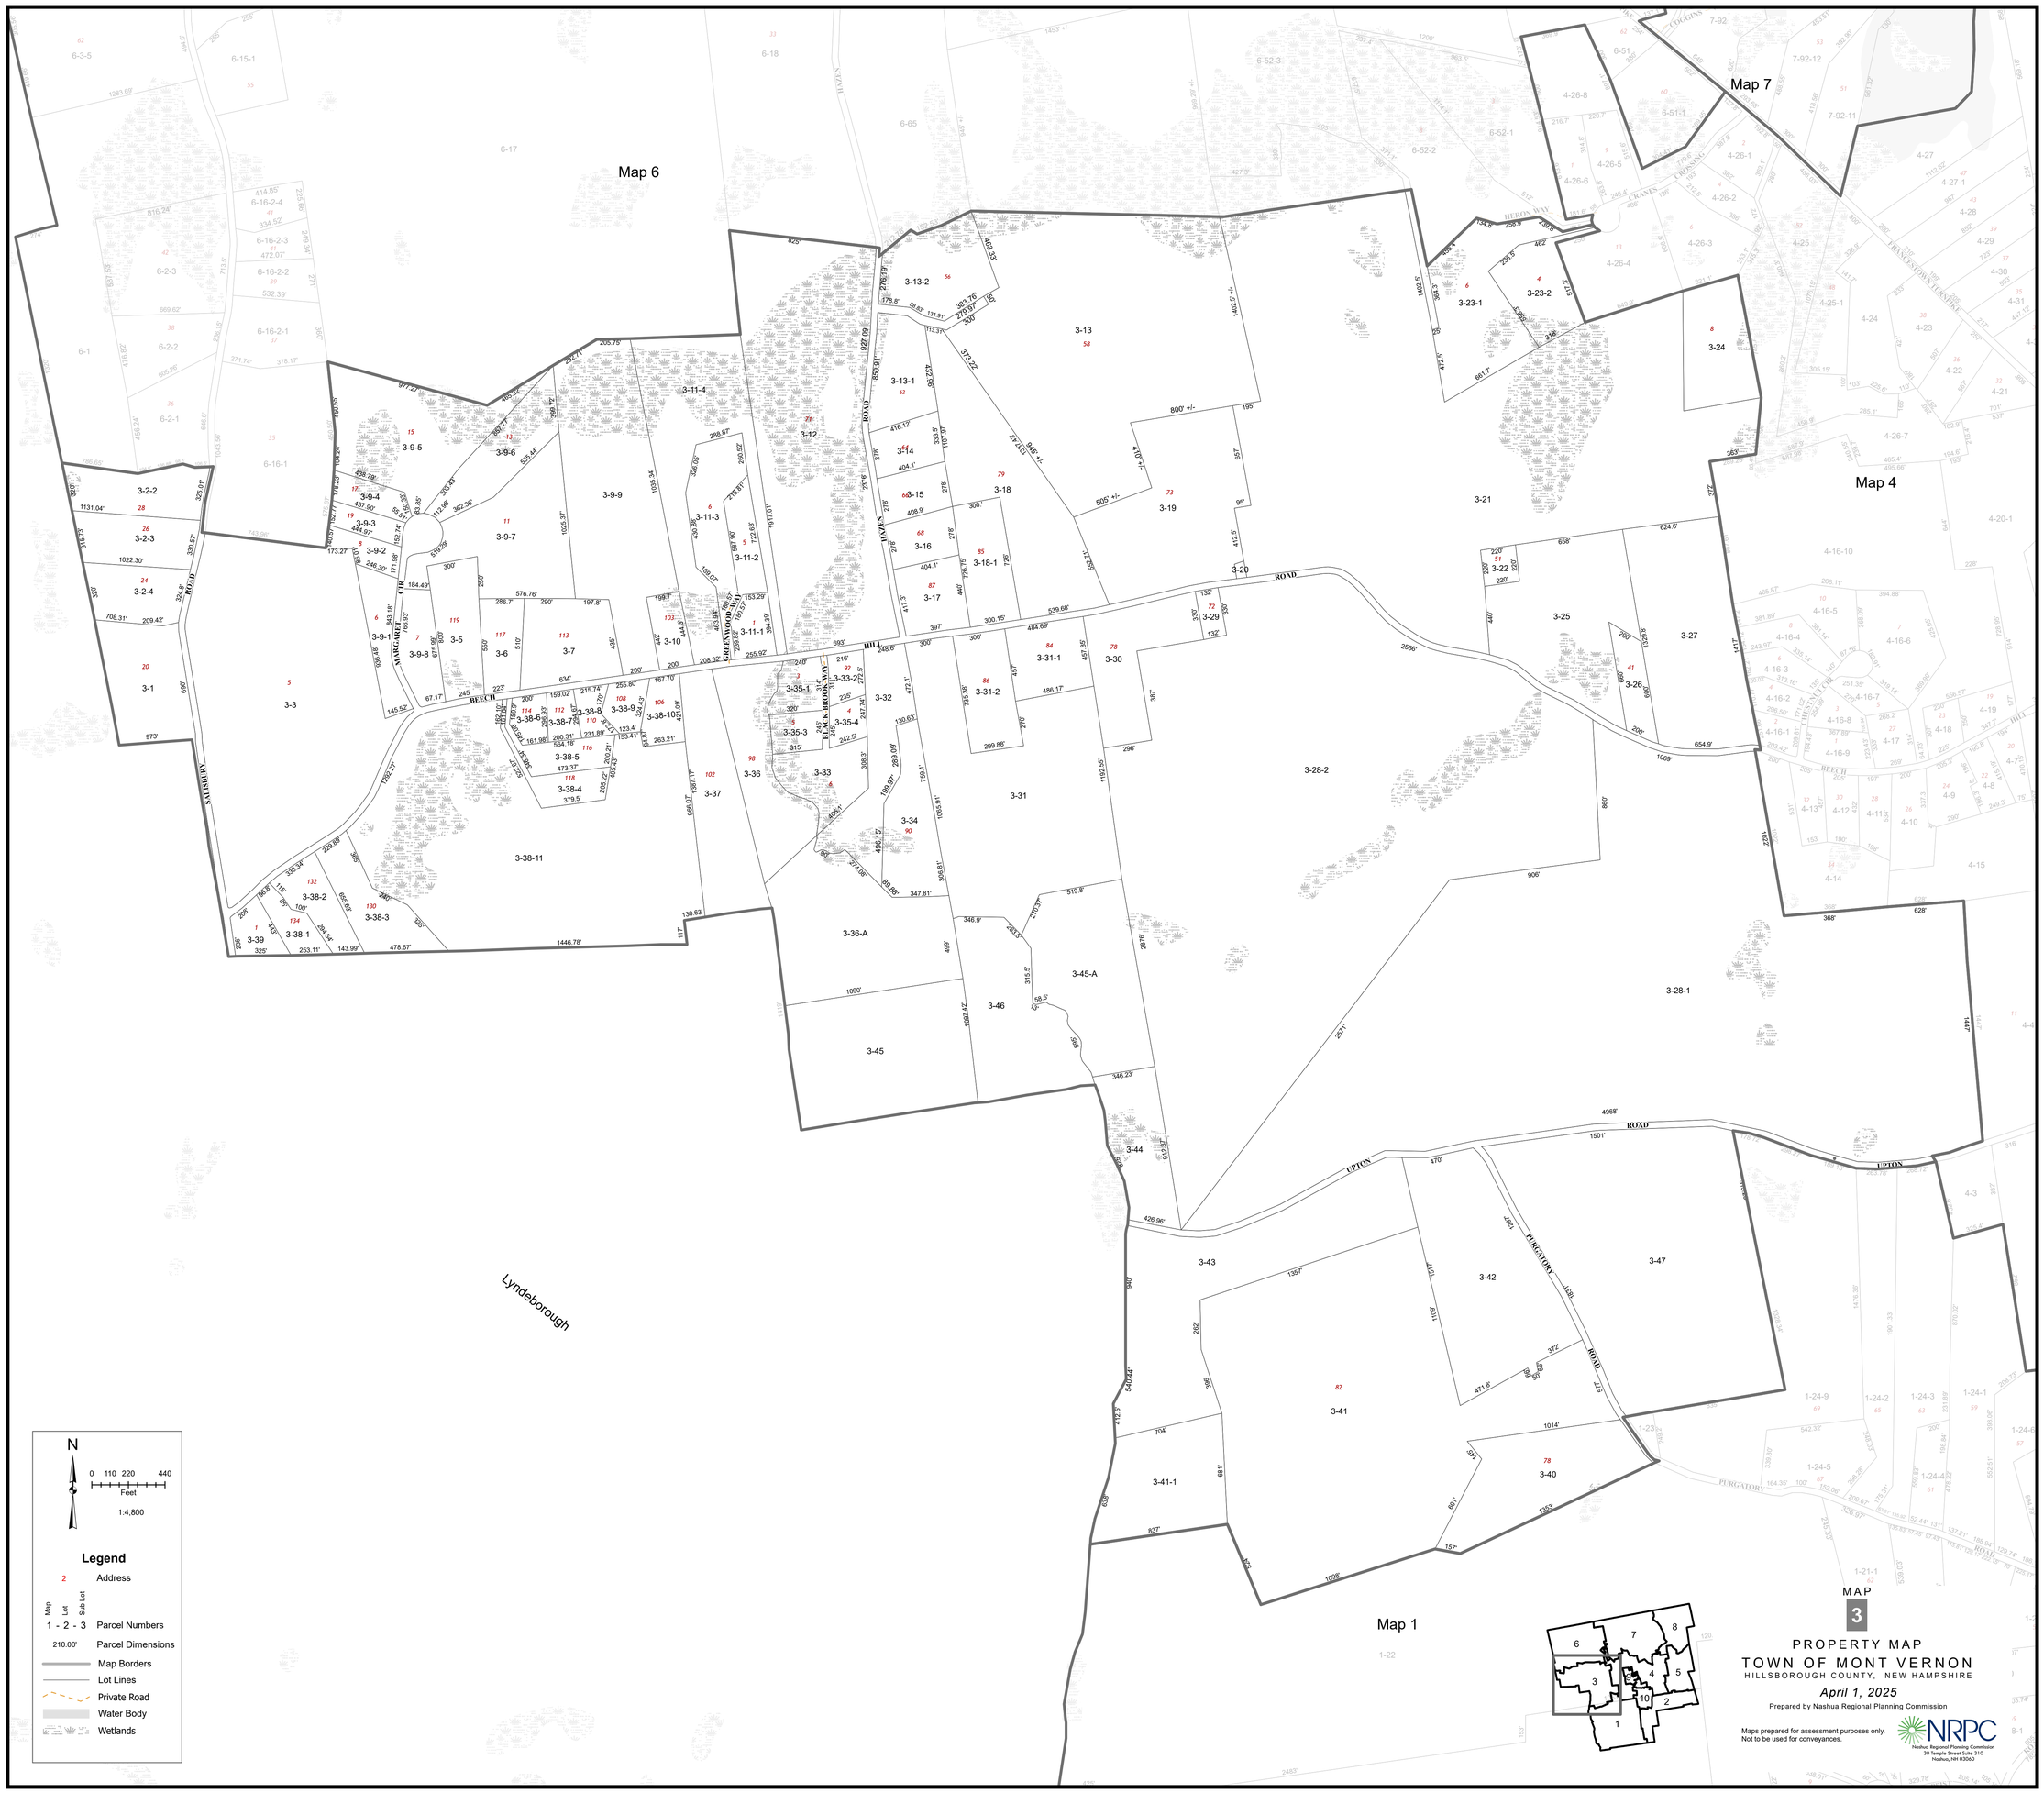
Map 6
Map 7
Map 4
Map 1
Lyndeborough
BEECH HILL ROAD
MARGARET CHRISTIE WAY
GREENWOOD ROAD
LYMAN ROAD
OLD BROOKLINE ROAD
CRESSEY ROAD
CRANES CROSSING
HERON WAY
TOGGINS ROAD
PURGATORY ROAD
UPTON ROAD
3-1
3-2-2
3-2-3
3-2-4
3-3
3-5
3-6
3-7
3-9-1
3-9-2
3-9-3
3-9-4
3-9-5
3-9-6
3-9-7
3-9-8
3-9-9
3-10
3-11-1
3-11-2
3-11-3
3-11-4
3-12
3-13
3-13-1
3-13-2
3-14
3-15
3-16
3-17
3-18
3-18-1
3-19
3-20
3-21
3-22
3-23-1
3-23-2
3-24
3-25
3-26
3-27
3-28-1
3-28-2
3-29
3-30
3-31
3-31-1
3-31-2
3-32
3-33
3-33-2
3-34
3-35-1
3-35-3
3-35-4
3-36
3-36-A
3-37
3-38-1
3-38-2
3-38-3
3-38-4
3-38-5
3-38-6
3-38-7
3-38-8
3-38-9
3-38-10
3-38-11
3-39
3-40
3-41
3-41-1
3-42
3-43
3-44
3-45
3-45-A
3-46
3-47
N
0 110 220 440
Feet
1:4,800
Legend
Address
Map Lot Sub Lot
Parcel Numbers
Parcel Dimensions
Map Borders
Lot Lines
Private Road
Water Body
Wetlands
MAP
3
PROPERTY MAP
TOWN OF MONT VERNON
HILLSBOROUGH COUNTY, NEW HAMPSHIRE
April 1, 2025
Prepared by Nashua Regional Planning Commission
Maps prepared for assessment purposes only.
Not to be used for conveyances.
NRPC
Nashua Regional Planning Commission
30 Temple Street Suite 310
Nashua, NH 03060