


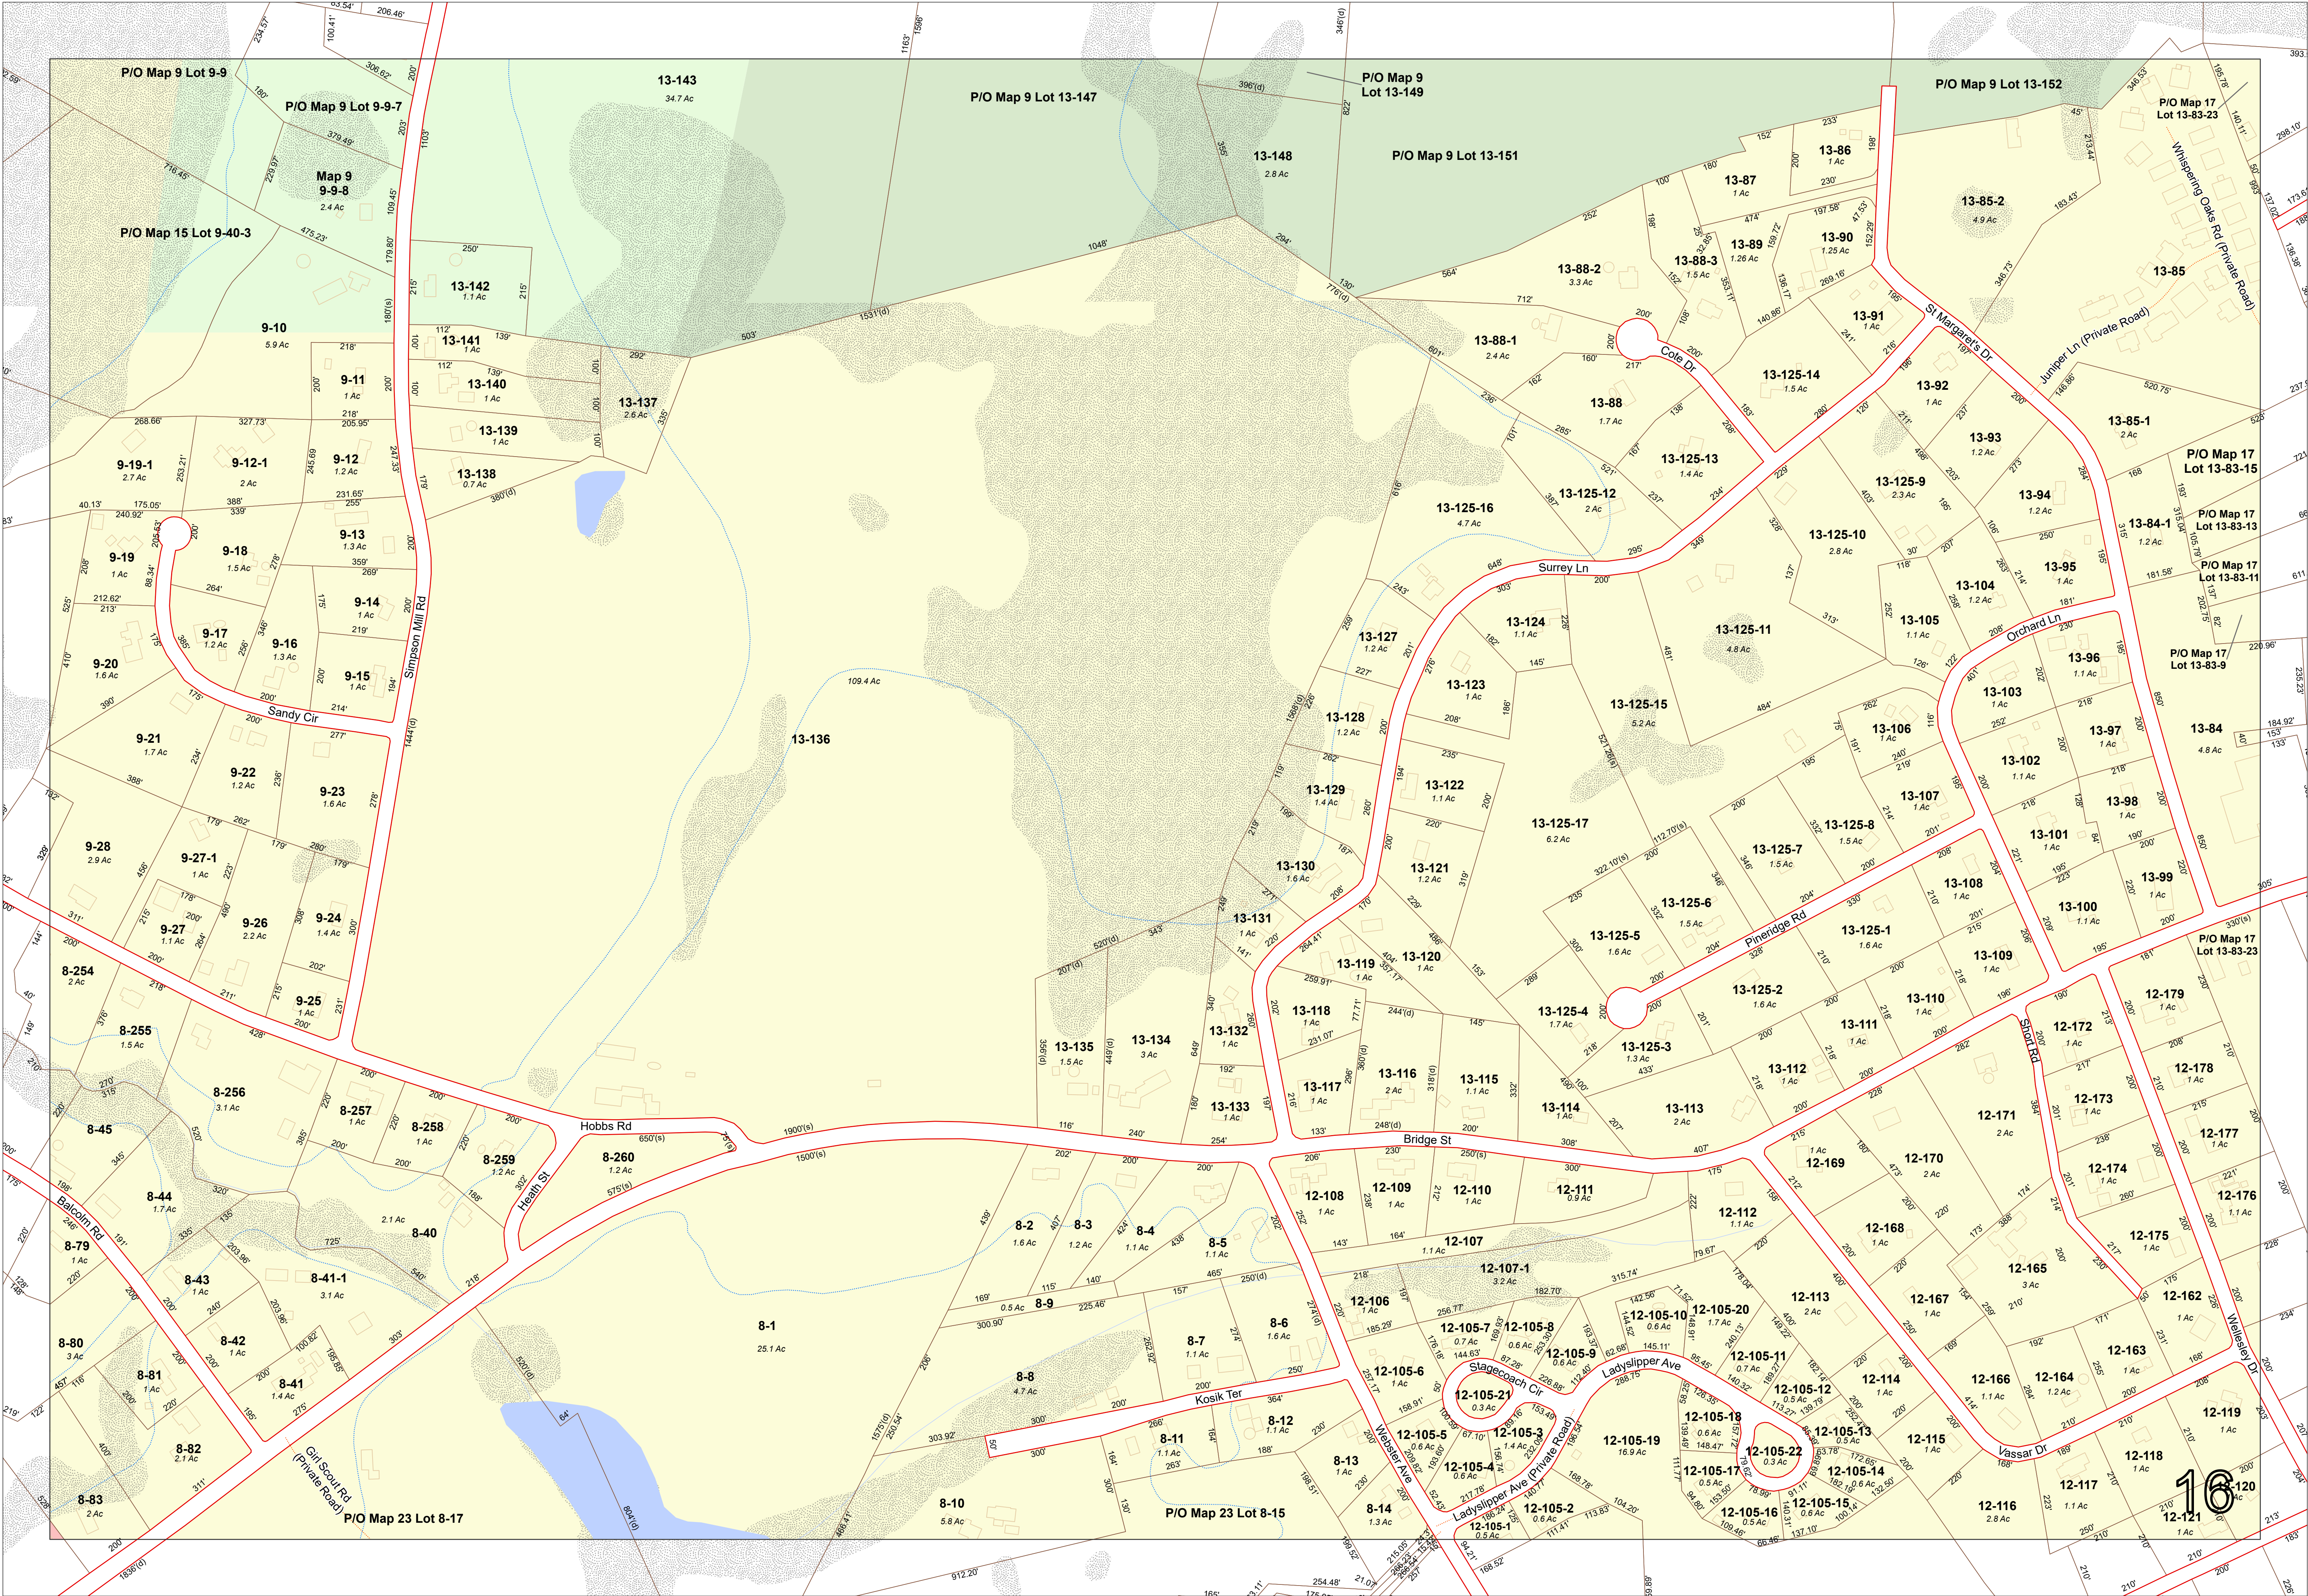

Assessor's Maps of  
**PELHAM, NEW HAMPSHIRE**  
April 1, 2025

0 50 100 200 300 400 500 Feet

1  
2 3 4 5  
6 7 8 9 10 11  
12 13 14 15 16 17 18  
19 20 21 22 23 24 25  
26 27 28 29 30 31  
32 33 34 35 36 37  
38 39 40 41 42

For Tax Assessment Purposes  
Not to be Used for Conveyances  
Zoning is for illustrative purposes only  
Official zoning ordinances reside with the  
Planning Board  
Prepared by: Commission  
Nashua Region  
Nashua, NH  
Date Saved: 4/2/25 10:57 AM

Industrial  
Business  
Residential  
Rural

Stream  
Waterbody  
Wetland  
100-Year Floodplain

Road ROW  
Private Road  
Class VI Road  
Park Access Road

Town Boundary  
Building  
Parcel  
Land Hook  
Easement

2.3 Ac Parcel Area (Acres)  
600' Dimension (US feet)  
5-118 Lot Number

Recreation-Conservation-Agriculture