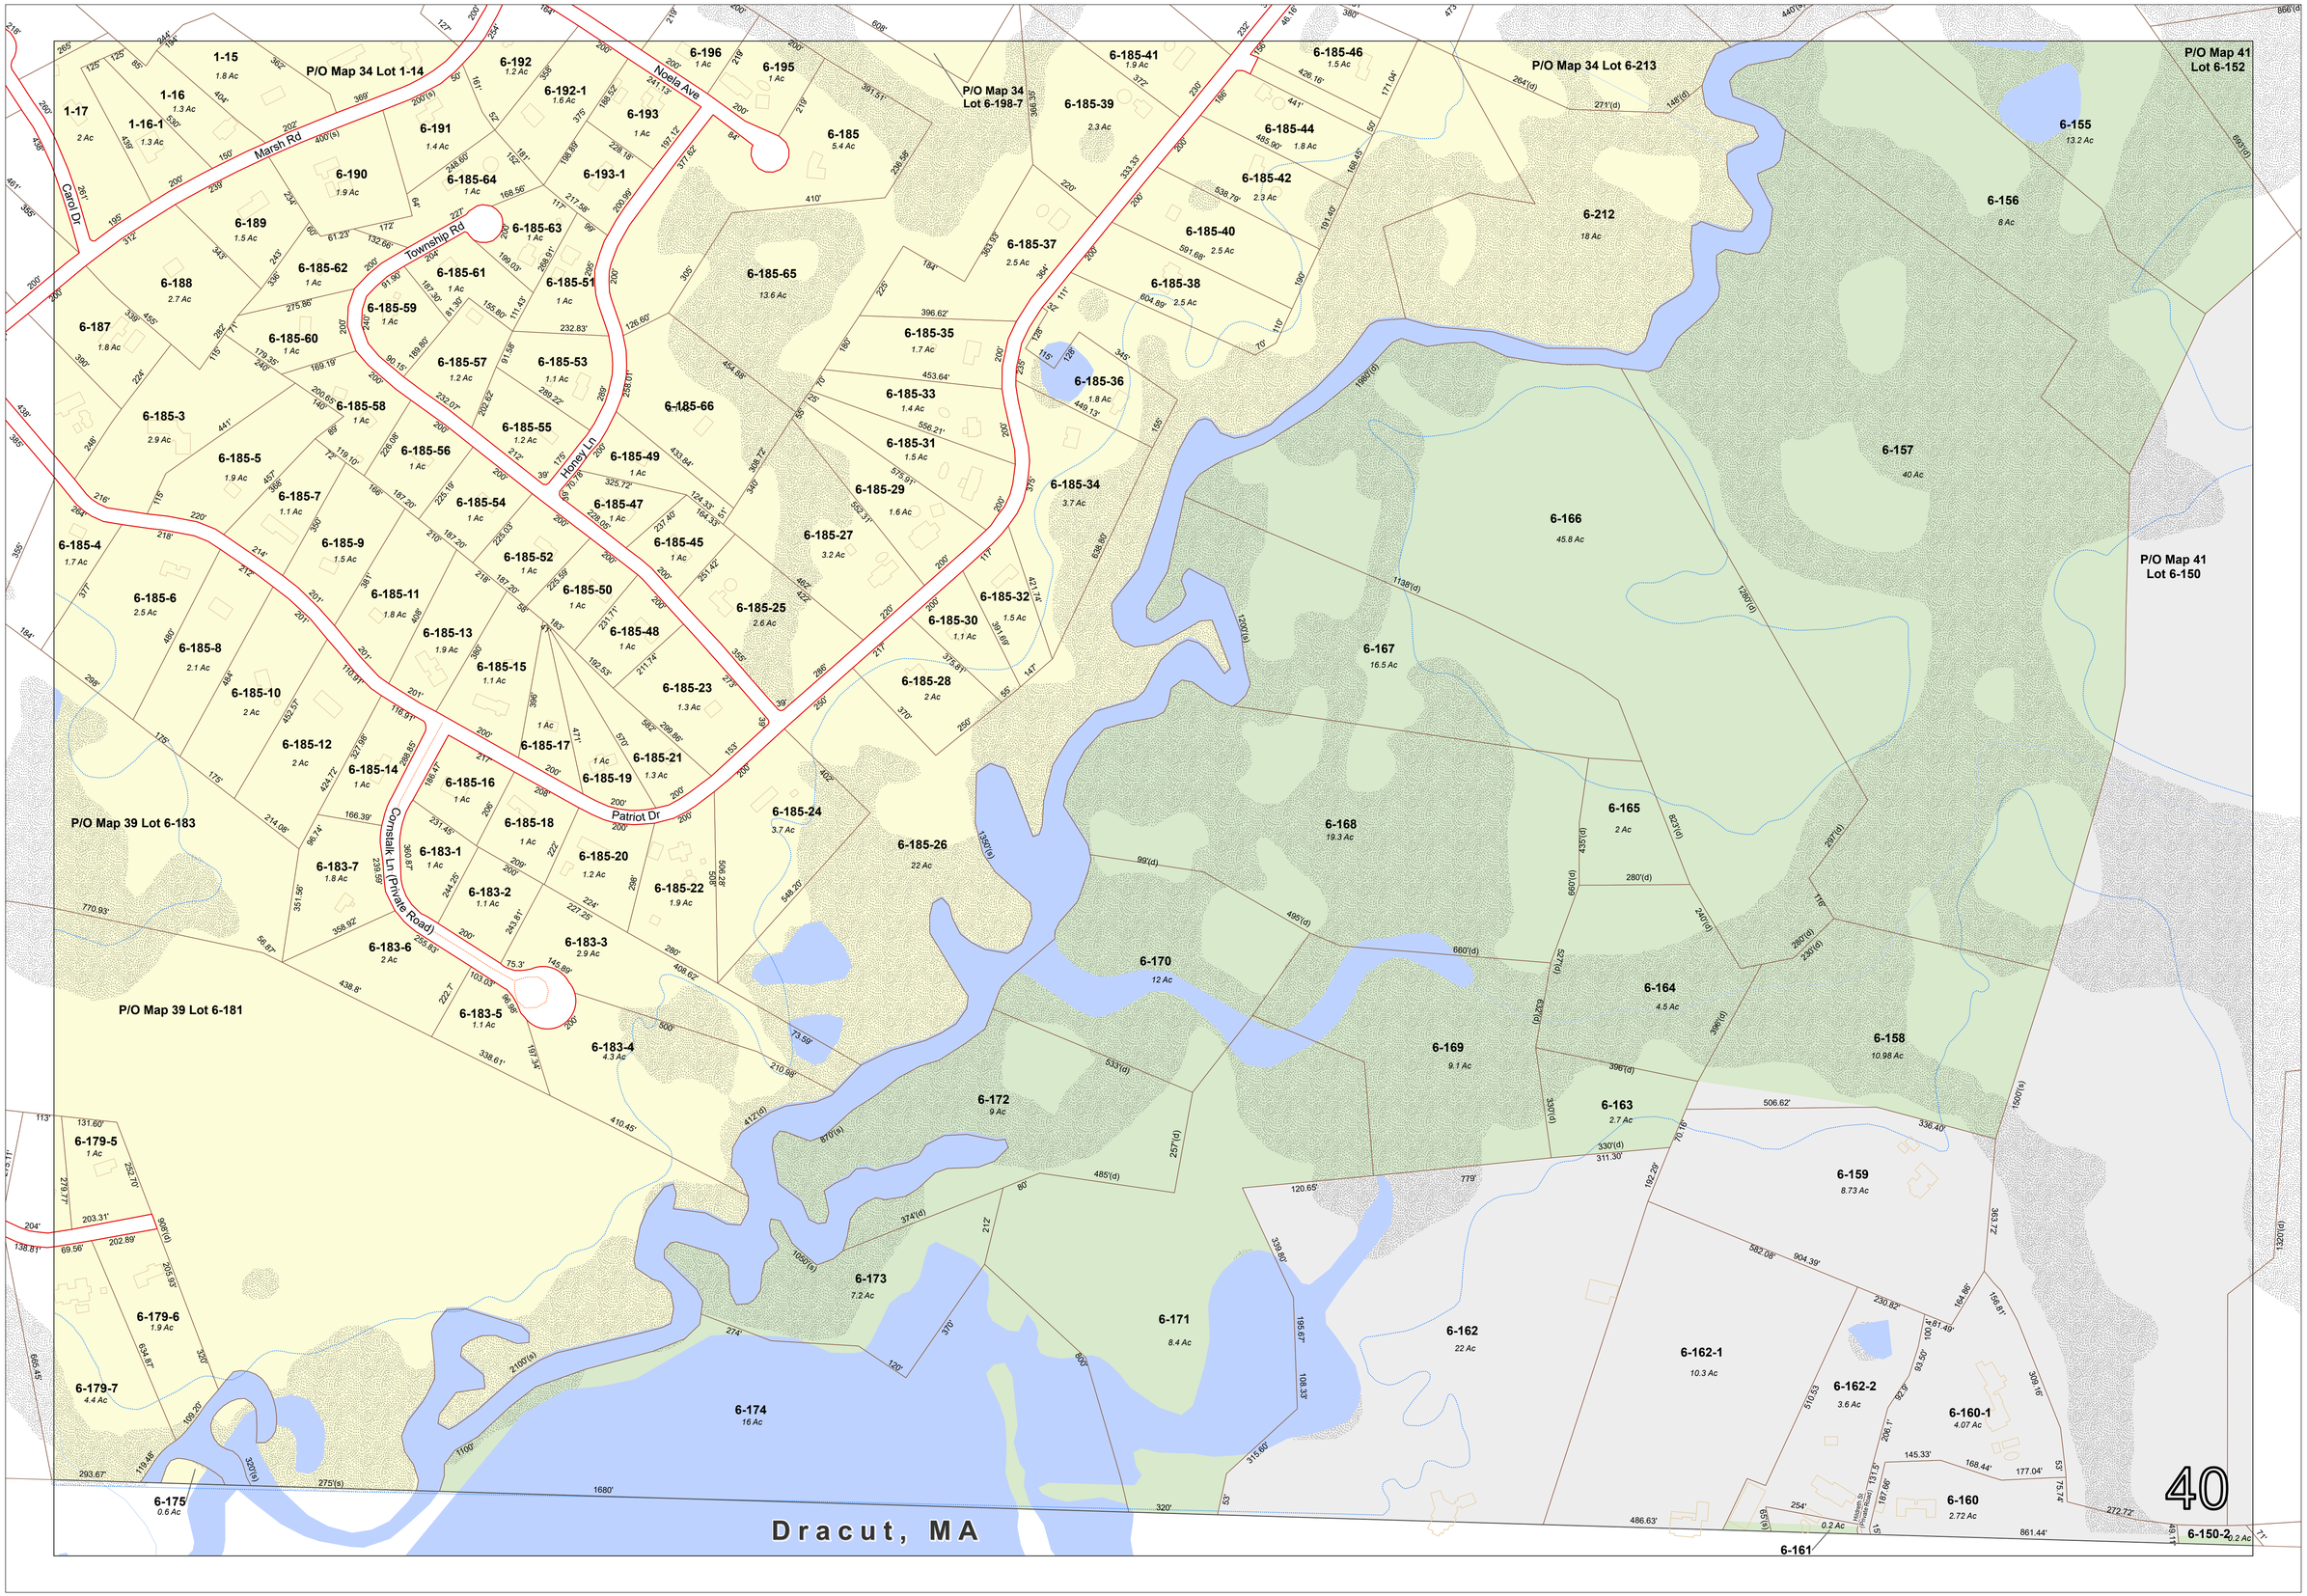

For Tax Assessment Purposes
Not to be Used for Conveyances
Zoning is for illustrative purposes only
Official zoning ordinances reside with the Planning Board
Prepared by:
Nashua Regional Planning Commission
Nashua, NH
Document Path: J:\GIS\Tax Maps\Pelham\PrcPelhamTaxMap.aprx
Date Saved: 4/8/2025 10:57 AM

Industrial	2.3 Ac	Parcel Area (Acres)
Business	600'	Dimension (US feet)
Business 5	5-118	Lot Number
Residential		
Rural		
Recreation-Conservation-Agriculture		

Town Boundary	Road ROW	Stream	
Building	Private Road	Waterbody	
Parcel	Class VI Road	Wetland	
Land Hook	Park Access Road	100-Year Floodplain	
Easement			

Map 40

Assessor's Maps of
PELHAM, NEW HAMPSHIRE
April 1, 2025

0 50 100 200 300 400 500 Feet

	1					
	2	3	4	5		
	6	7	8	9	10	11
12	13	14	15	16	17	18
19	20	21	22	23	24	25
26	27	28	29	30	31	
32	33	34	35	36	37	
38	39	40	41	42		