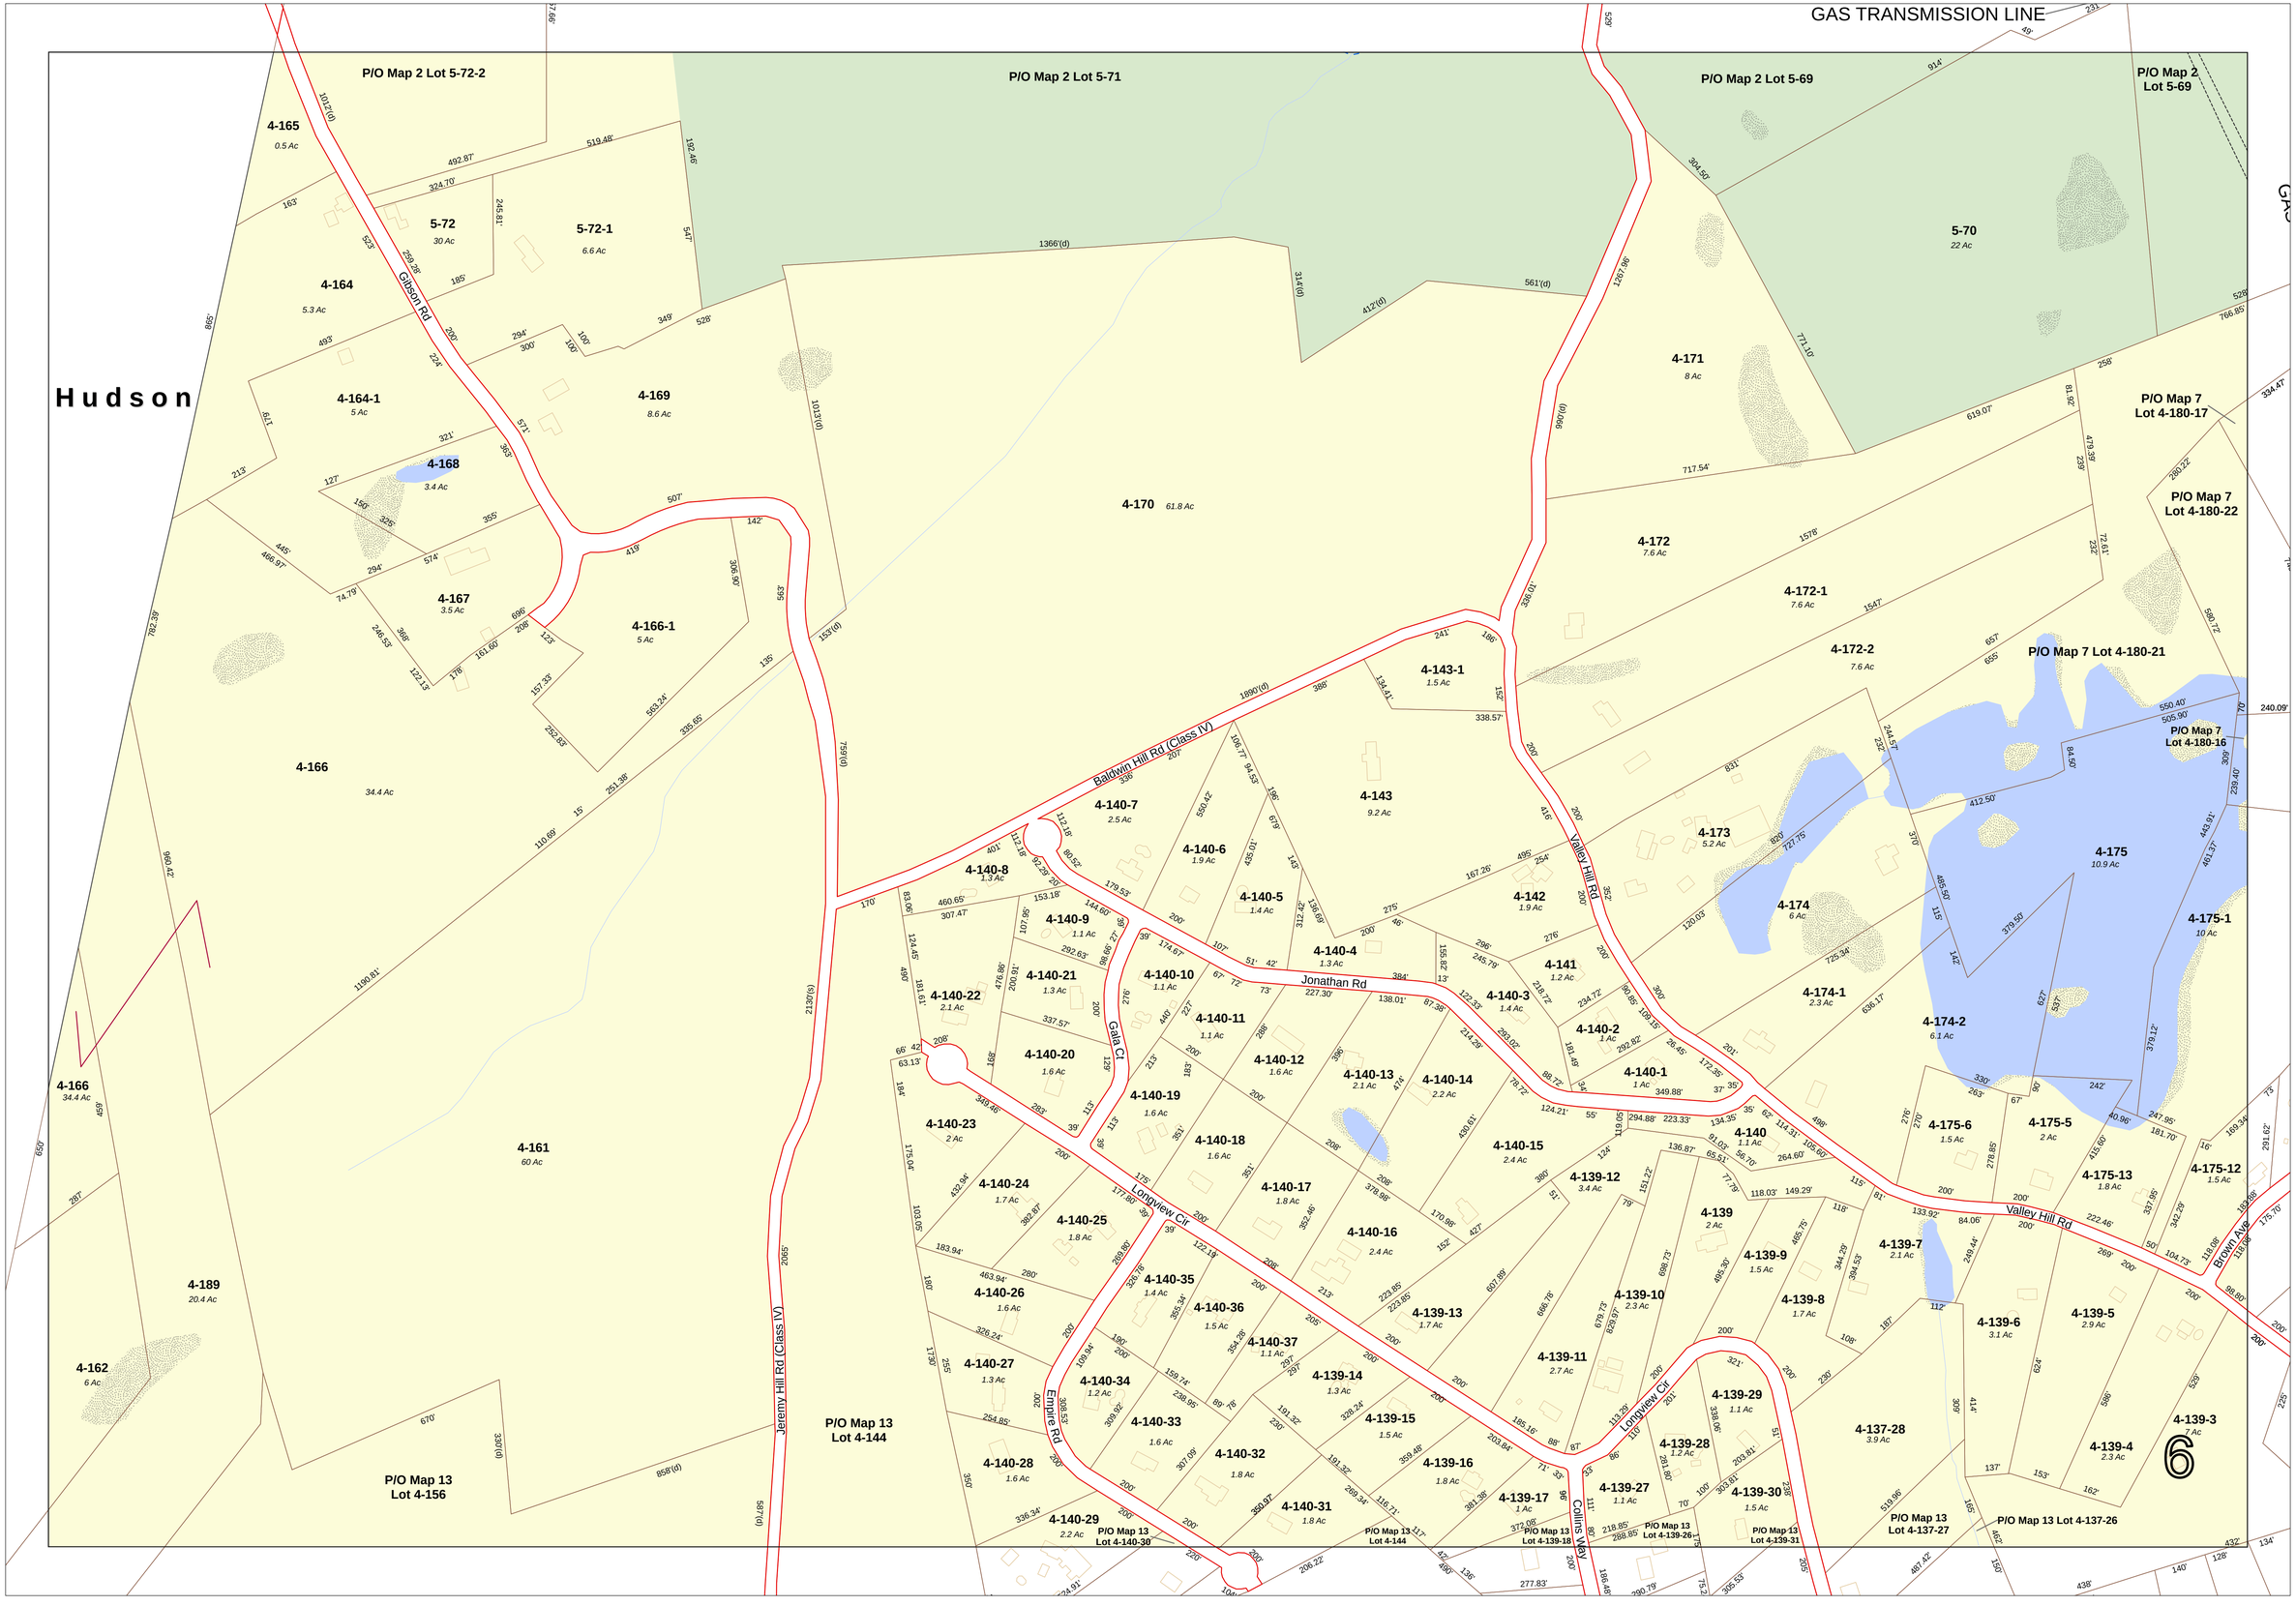

For Tax Assessment Purposes
Not to be Used for Conveyances

Zoning is for illustrative purposes only
Official Zoning ordinances reside with the Planning Board

Prepared by
Nashua Regional Planning Commission
Nashua, NH

Date Saved: 5/17/2023 12:07 PM

2.3 Ac	Parcel Area (Acres)
600'	Dimension (US feet)
5-118	Lot Number

Industrial
Business
Business 5
Residential
Rural
Recreation-Conservation-Agriculture

Stream
Waterbody
Wetland
100-Year Floodplain

Road ROW
Private Road
Class VI Road
Park Access Road

Town Boundary
Building
Parcel
Land Hook
Easement

Map 6

Assessor's Maps of
PELHAM, NEW HAMPSHIRE
April 1, 2023

0 50100 200 300 400 500 Feet

	1					
	2	3	4	5		
	6	7	8	9	10	11
12	13	14	15	16	17	18
19	20	21	22	23	24	25
26	27	28	29	30	31	
32	33	34	35	36	37	
38	39	40	41	42		